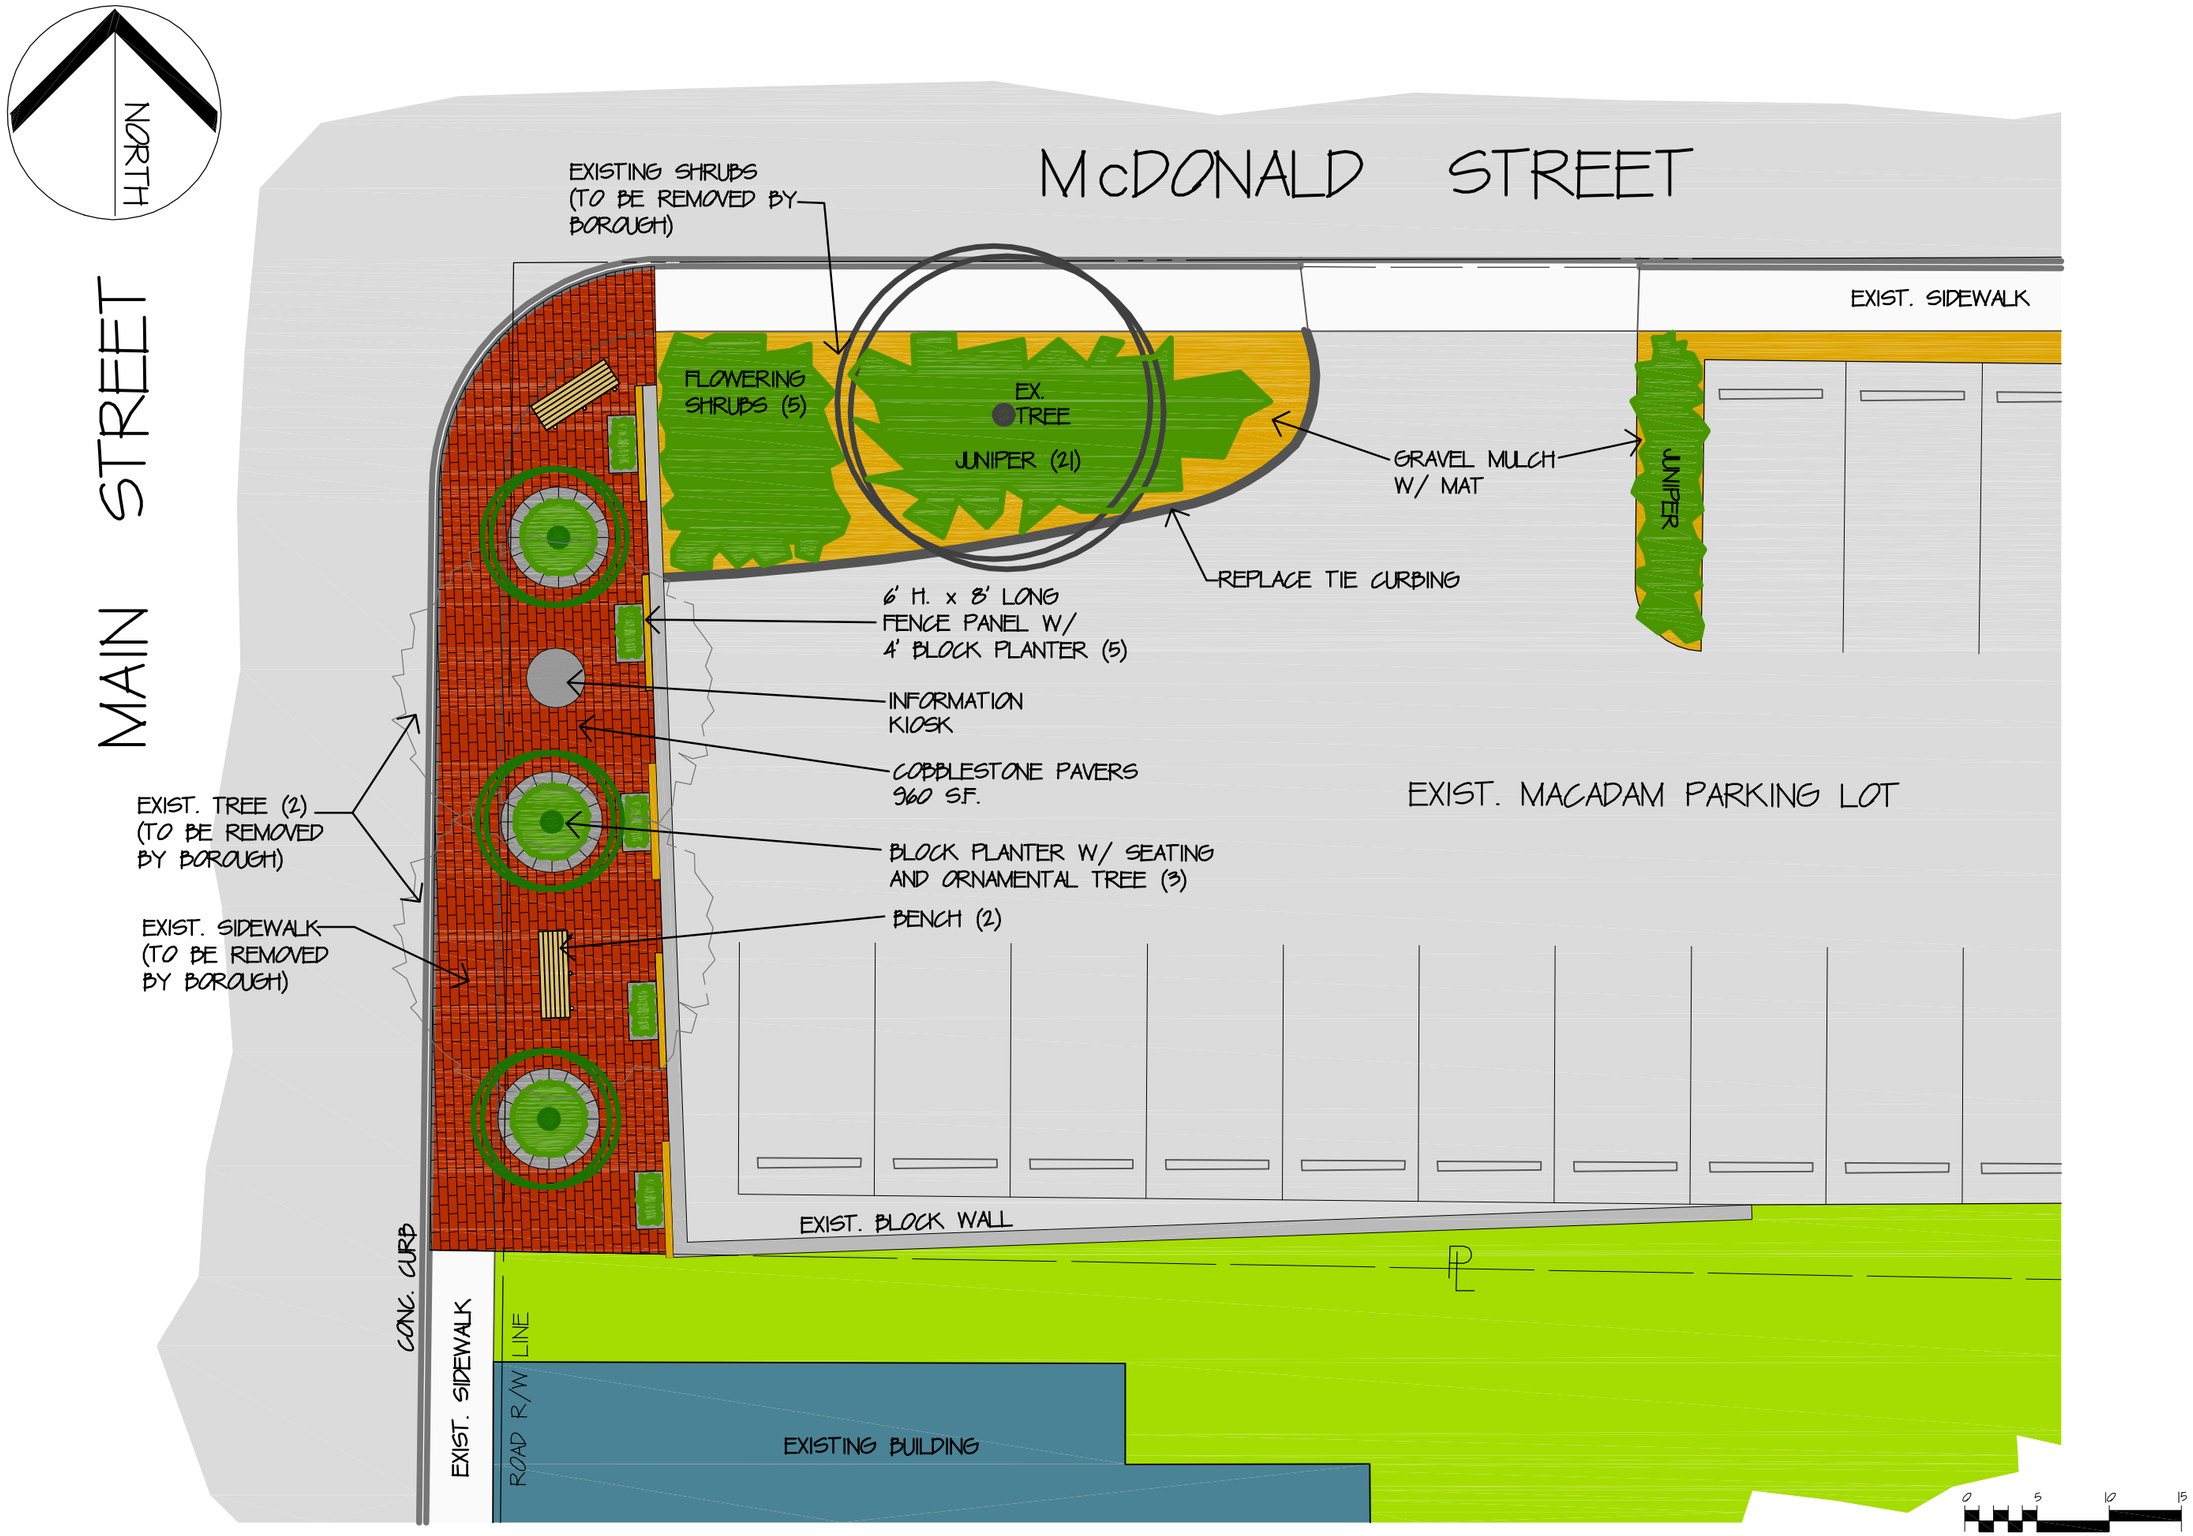

REFERENCE
"MUNICIPAL PARKING LOT PLAN
MAIN ST. & McDONALD ST."
PREPARED BY STUDER AND McELDOWNEY
DATED 1-27-86, DWG NO. 1148-F
-THIGH BRIDGE STREETSCAPE, PREPARED
BY PENNONI ASSOC. INC. DATED 5-5-07
-BOROUGH OF HIGH BRIDGE TAX MAP SHEET 11

Date	Revision
6.27.08	REPLACE WALK, ADD PLANTER

PHILLIP S. VAN NESS, G.L.A. _____ Date _____
H. CLAY McELDOWNEY, P.E., L.S. _____ Date _____
NEW JERSEY LICENSE NO. 21891

Designed	Drawn	Checked	Approved	Date
PSV	SLY	HCM	PSV	4.27.08

Hatch Mott MacDonald
Certificate No. 24GA28016600
120 West Main Street
Clinton, New Jersey 08809
Tel: 908.730.8000 Fax: 908.730.8029

LANDSCAPE PLAN
NORTH HUNTERDON ROTARY PARK
BLOCK 2901 – LOT 1
BOROUGH OF HIGH BRIDGE
HUNTERDON COUNTY, NEW JERSEY

File	
Book	Page
Job	No. 1
Scale 1"= 5'	B/O
Total 1	

Contract No.

Cadd:L:\MUNICIPAL\HBB\MAIN ST PARK\DWG\PARK.DWG