2

3

4

5

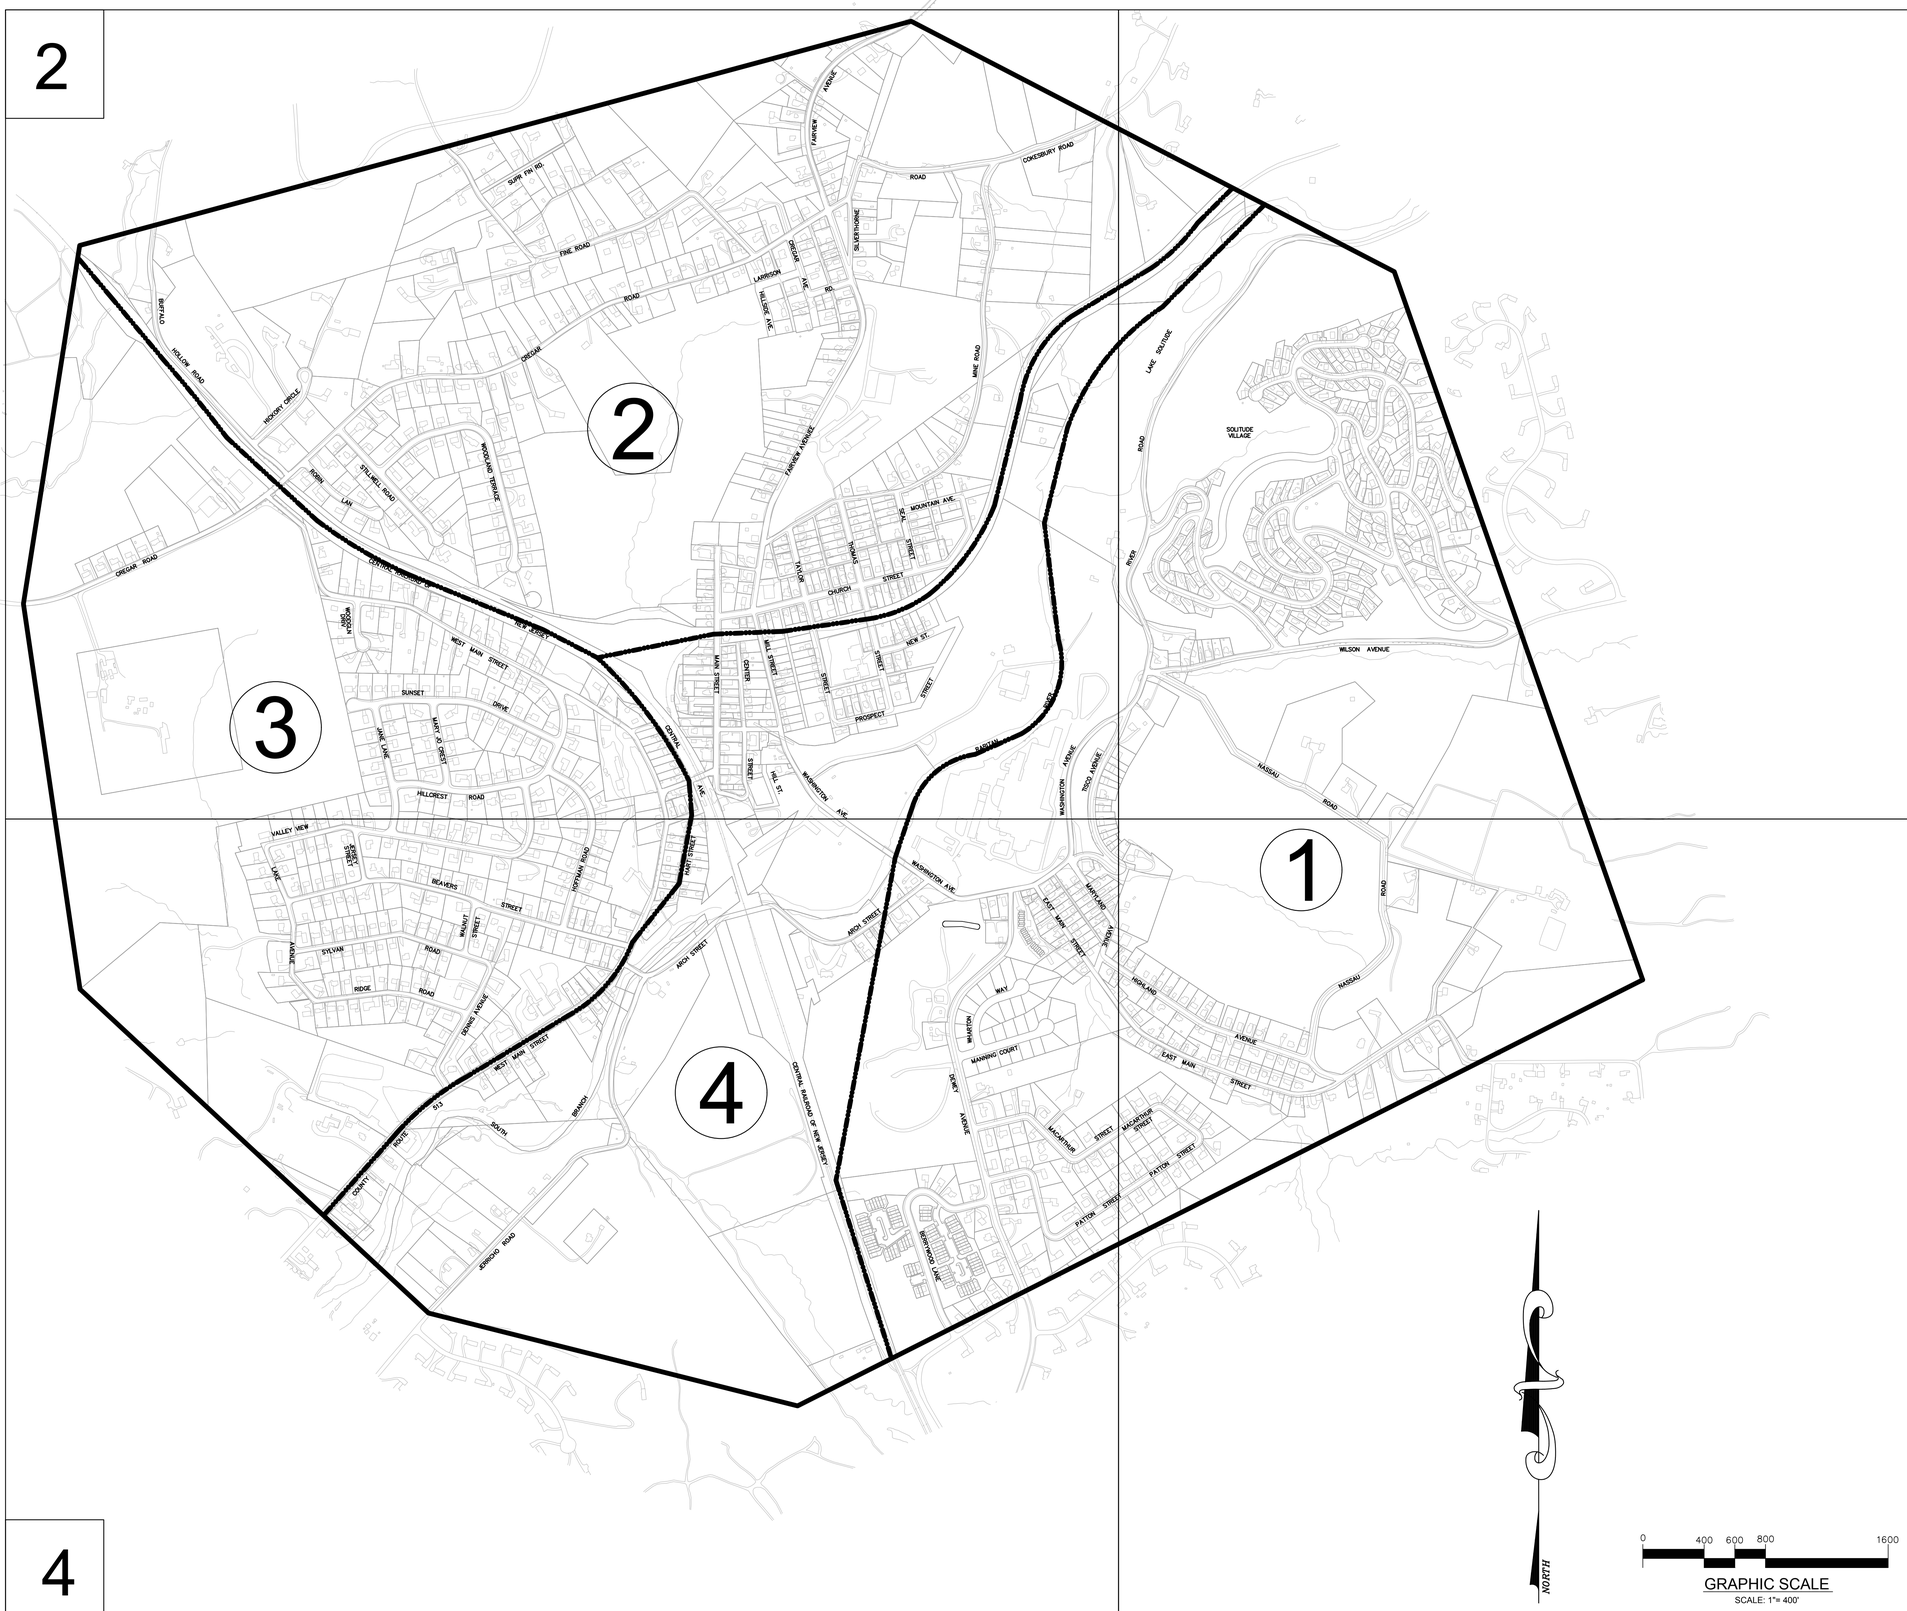
2
3
4
1
SUPR PIN RD.
FINE ROAD
ROAD
COKESBURY ROAD
FAIRVIEW AVENUE
SILVERTHORNE
DREAM
LARRISON
HILLSIDE AVE.
AVE. RD.
MINE ROAD
BIRCH
HOLLOW ROAD
HICKORY CIRCLE
ROBIN
LAN
STILLWELL ROAD
WOODLAND TERRACE
FAIRVIEW AVENUE
REAL
MOUNTAIN AVE.
THOMAS
STREET
TAYLOR
CHURCH
STREET
DREAM ROAD
CENTRAL BOULEVARD OF NEW JERSEY
NEW JERSEY
WOODLAND
LANE
WEST MAIN STREET
SUNSET
DRIVE
MARY JO CREST
LAKE LANE
HILLCREST
ROAD
VALLEY VIEW
STREET
LANE
BEAVERS
STREET
HOPTMAN ROAD
MAUNT
STREET
SYLVAN
ROAD
AVENUE
RIDGE
ROAD
DENNIS AVENUE
WEST MAIN STREET
ROUTE
613
SOUTH
BRANCH
COUNTY
JERRICO ROAD
MAIN STREET
CENTRAL
AVE.
HALL STREET
CENTER
STREET
MAIN STREET
NEW ST.
STREET
PROSPECT
STREET
HALL ST.
WASHINGTON AVE.
ARCH STREET
ARCH STREET
CENTRAL BOULEVARD OF NEW JERSEY
WASHINGTON AVENUE
TOCCA AVENUE
MARYLAND
AVENUE
EAST MAIN
STREET
WAY
HIGHLAND
AVENUE
MANNING COURT
MANNING
DEWEY
AVENUE
MACARTHUR
STREET
MACARTHUR
STREET
PATTON
STREET
PATTON
STREET
NORTHWOOD LANE
NASSAU
ROAD
NASSAU
ROAD
LAKE SOLITUDE
ROAD
SOLITUDE
VILLAGE
RIVER
WILSON AVENUE
NORTH
0
400
600
800
1600
GRAPHIC SCALE
SCALE: 1"= 400'

NORTH

0 200 300 400 800

GRAPHIC SCALE

SCALE: 1"= 200'

2

3

4

1

SUPER FINE RD.

FINE ROAD

FAIRVIEW AVENUE

COKESBURY ROAD

ROAD

SILVERTHORNE

CREGAR AVE.

LARRISON RD.

HILLSIDE AVE.

CREGAR ROAD

BUFFALO HOLLOW ROAD

HICKORY CIRCLE

ROBIN LANE

STILLWELL ROAD

WOODLAND TERRACE

CENTRAL RAILROAD OF NEW JERSEY

WOODGLEN DRIVE

WEST MAIN STREET

SUNSET DRIVE

JANE LANE

MARY JO CREST

HILLCREST ROAD

CENTRAL AVE.

MINE ROAD

FAIRVIEW AVENUEE

SEAL STREET

MOUNTAIN AVE.

THOMAS STREET

TAYLOR STREET

CHURCH STREET

MAIN STREET

CENTER STREET

MILL STREET

NEW ST.

PROSPECT STREET

HILL ST.

WASHINGTON AVE.

LAKE SOLITUDE

RARITAN RIVER

WASHINGTON AVENUE

TISCO AVENUE

CTY B

CTY E

CTY

MH

OCS

12in rcp

15in rcp 2-10

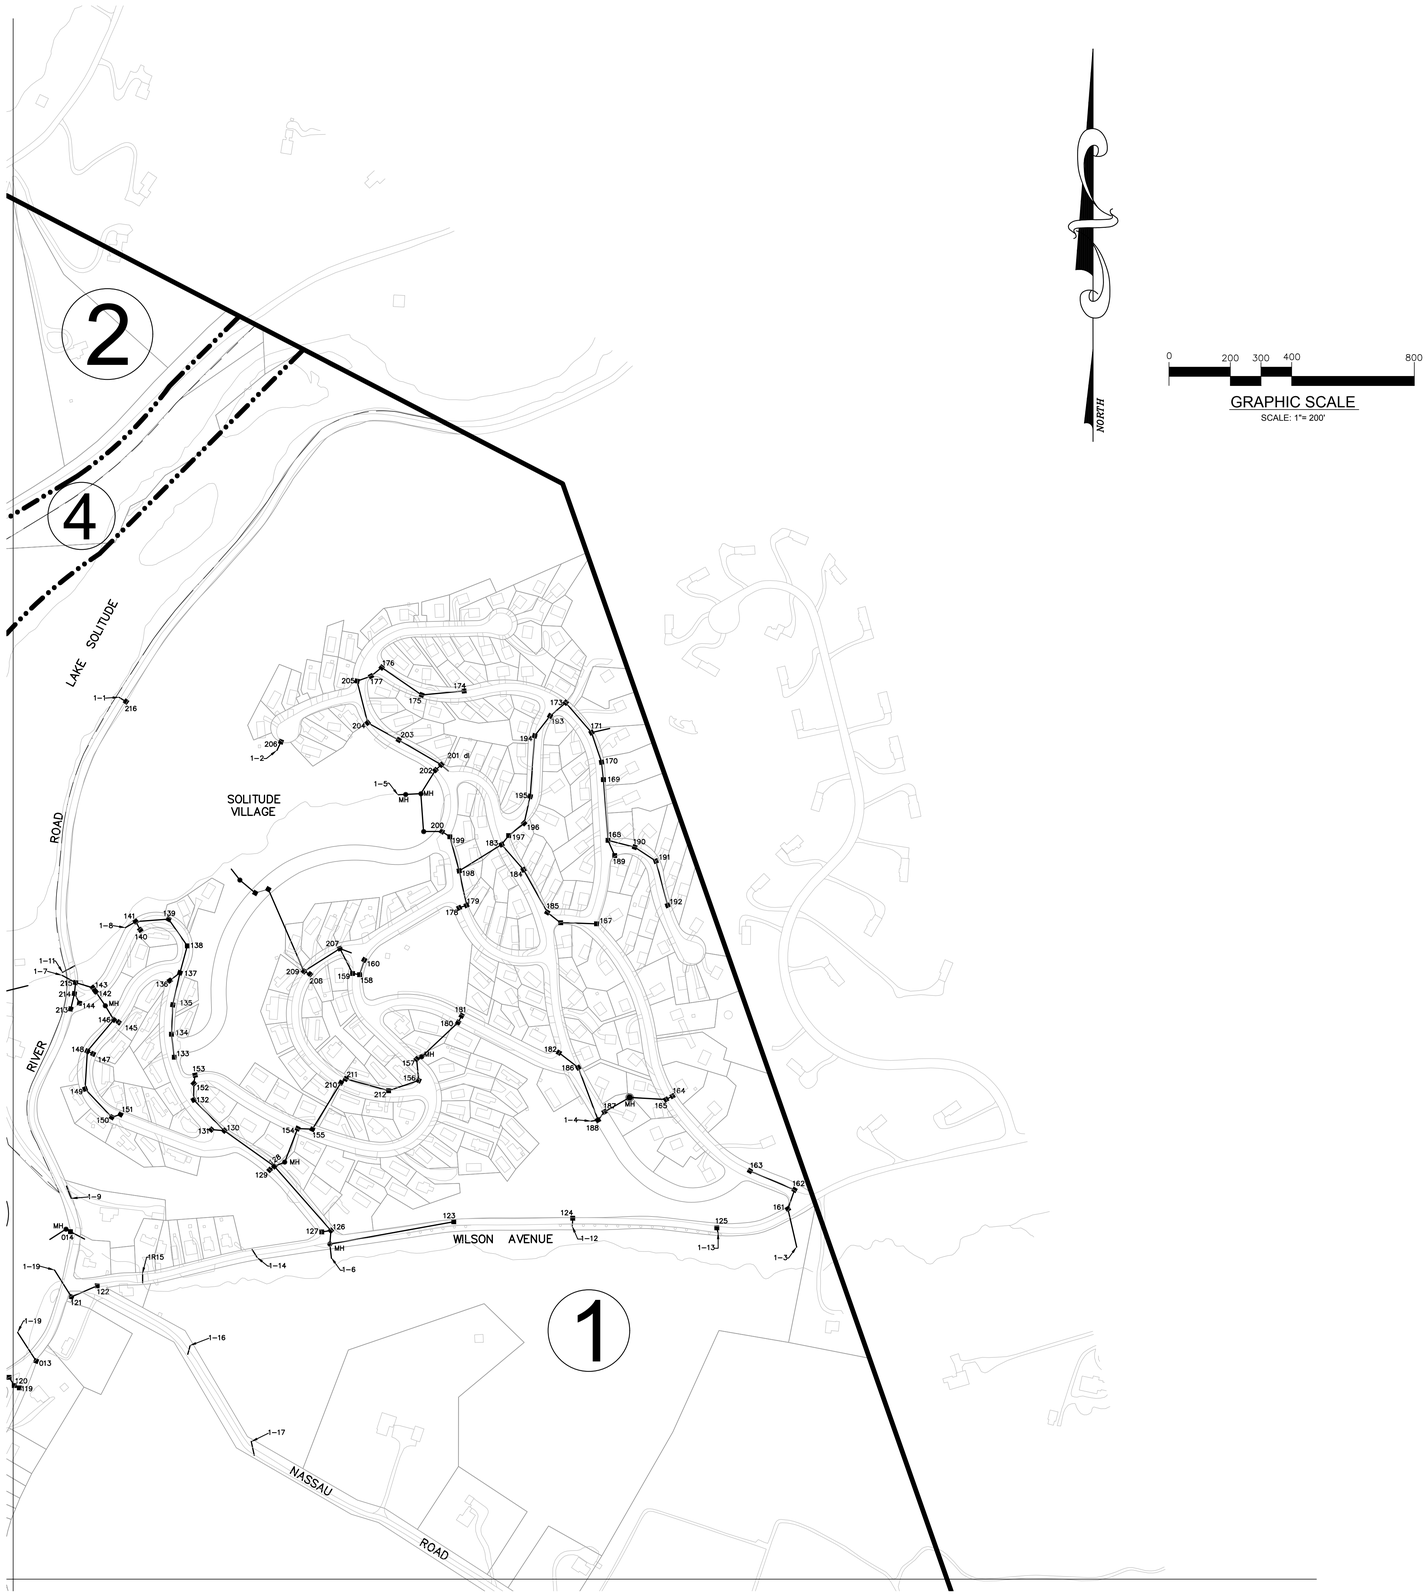

2
4
1
LAKE SOLITUDE
ROAD
RIVER
SOLITUDE VILLAGE
WILSON AVENUE
NASSAU ROAD

NORTH

0
200
300
400
800
GRAPHIC SCALE
SCALE: 1"= 200'

3
4
1
VALLEY VIEW
LAKE
AVENUE
JERSEY
STREET
BEAVERS
STREET
HOFFMAN ROAD
HART STREET
WALNUT
STREET
SYLVAN
ROAD
RIDGE
ROAD
DENNIS AVENUE
ARCH STREET
WEST MAIN STREET
ROUTE
513
COUNTY
BRANCH
SOUTH
CENTRAL RAILROAD OF NEW JERSEY
WASHINGTON AVE
ARCH STREET
EAST MAIN
STREET
MARYLAND
AVENUE
WHARTON
WAY
MANNING COURT
DEWEY
AVENUE
MACARTHUR
STREET
PATTON STREET
BERRYWOOD LANE
JERRICHO ROAD
15IN RCP 4R12
DETENTION BASIN
CTY B
NORTH
0
200
300
400
800
GRAPHIC SCALE
SCALE: 1"= 200'

GRAPHIC SCALE

SCALE: 1"= 200'